13A fused spur

Twin 13A switched socket

Wall mounted light switch

4 Fluorescent light fitting with occupancy sensor

18W or 11W 24V light

PIR Push button timed light switch

Push button timed light switch

Colours :

Main Body - 18 E 53 GENTIAN BLUE
Fascia - 18 E 53 GENTIAN BLUE
Corners - 18 E 53 GENTIAN BLUE
Legs - 18 E 53 GENTIAN BLUE
Personnel Doors - 18 E 53 GENTIAN BLUE
Geni. Housing Doors - 18 E 53 GENTIAN BLUE

CEILING HEIGHT - 2235mm
EXTERNAL - 1.6mm 2 CORRY STEEL, WITH PAINT FINISH.
INTERNAL - EGB52 TO WALLS, CEILINGS TO BE WHITE PLASTERBOARD.
WINDOWS - WHITE uPVC FRAMED DOUBLE GLAZED TILT & TURN WITH LOW E GLASS, FITTED WITH SIDE HUNG STEEL SHUTTERS LOCKABLE FROM INSIDE FITTED WITH HOLD OPEN CATCHES.
H/L - 560x300mm FULLY OPENING, OBSCURE c/w WELDMESH GUARD OVER.
DOOR - STEEL c/w 5 LEVER LOCK.
INSULATION - 80mm ROCKWOOL INSULATION TO WALLS & ROOF.

650litre insulated Water tank to have electronic float switch with water low level warning light ajacent to control panel, hozelok fill connection point with ballcock cut off on full

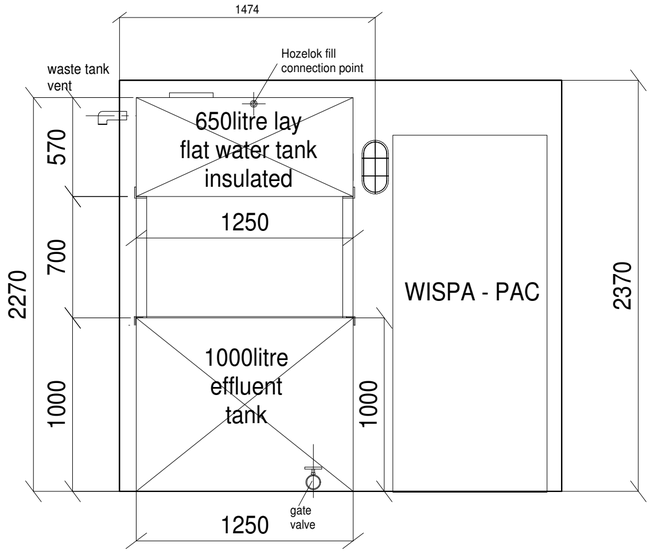

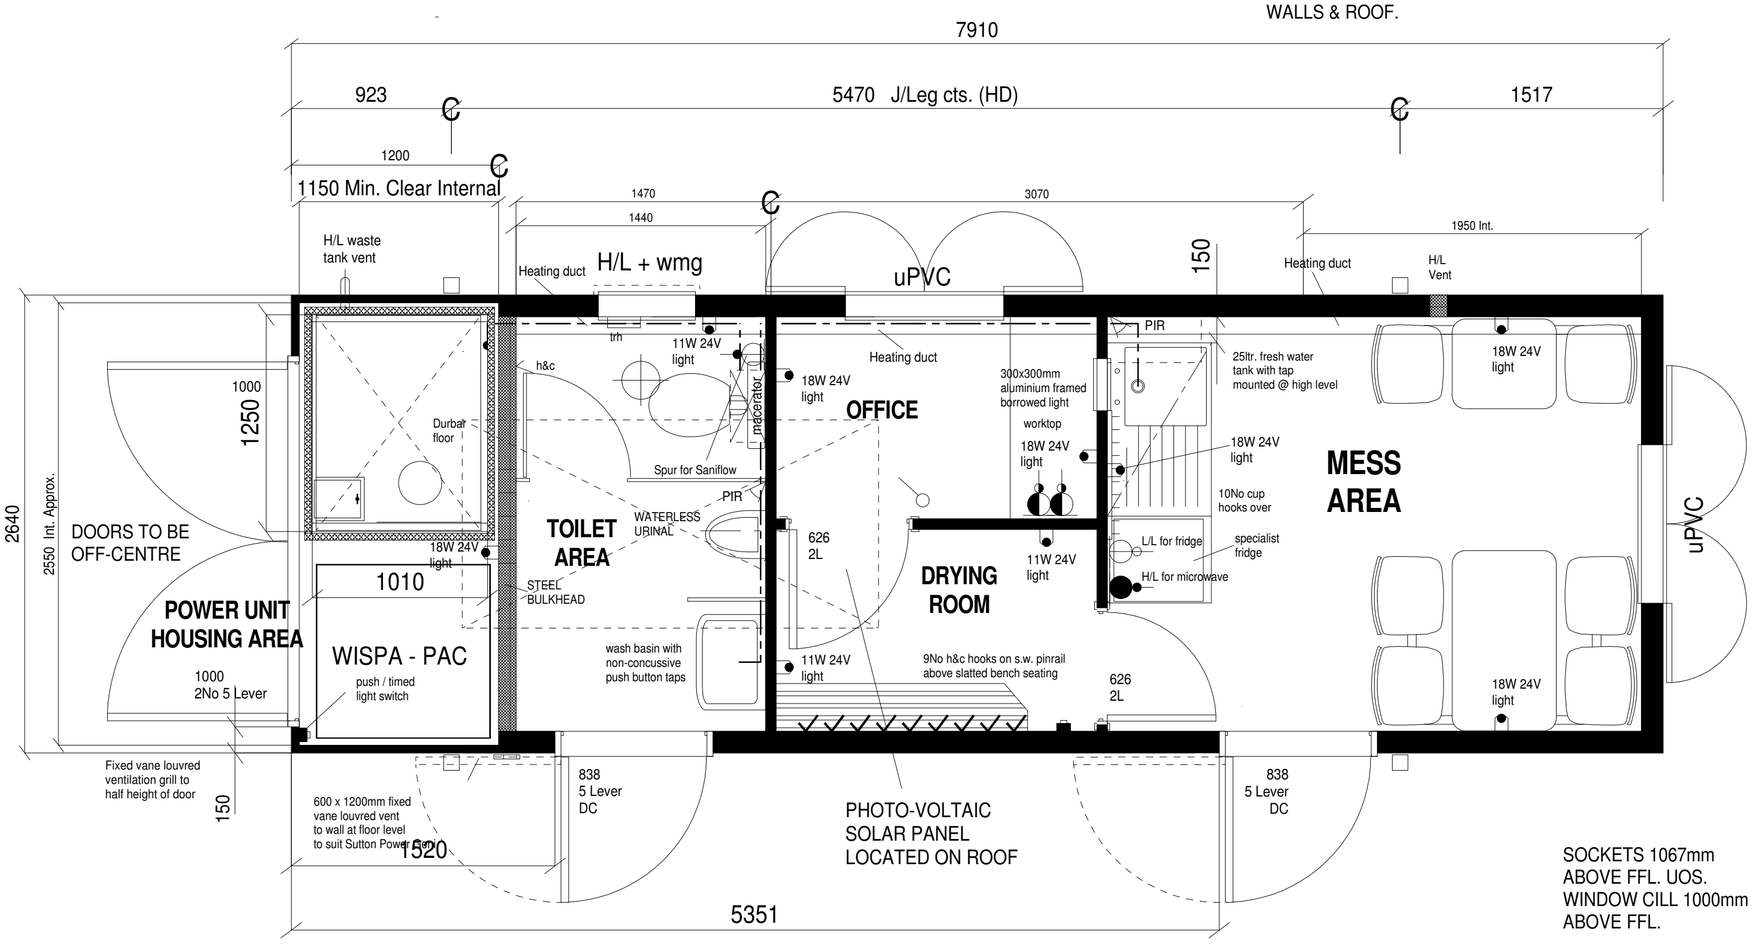

PLAN LAYOUT

SOCKETS 1067mm ABOVE FFL. UOS.
WINDOW CILL 1000mm ABOVE FFL.

MK3 ENVIRONMENTAL IMPROVEMENTS
1/ uPVC DOUBLE GLAZED WINDOWS.
2/ ROCKWOOL INSULATION FOR INCREASE THERMAL EFFICIENCY.
3/ WATERLESS URINAL ADDED.
4/ LIGHTING SENSORS & TIME SWITCHING TO LOW VOLTAGE LIGHTING.

FLOOR COVERING SHEET VINYL COL. GREY.

SKIRT & COVE - BROWN PLASTIC

CARTER CABIN HIRE LTD.

TEL. 01553 810778
FAX. 01553 810793

Client

Title 26' x 9' MK3 HIRE SPEC. STAND ALONE SECURE STEEL WELFARE UNIT - PLAN LAYOUT

Revisions

DRAWN	PJB
SCALE	1 : 25
DATE	17 / 03 / 08
DRG No.	Mk2 Welfare

ORIGINAL DRAWING 14662 - 1
ORIGINAL DRAWING PAPER A2